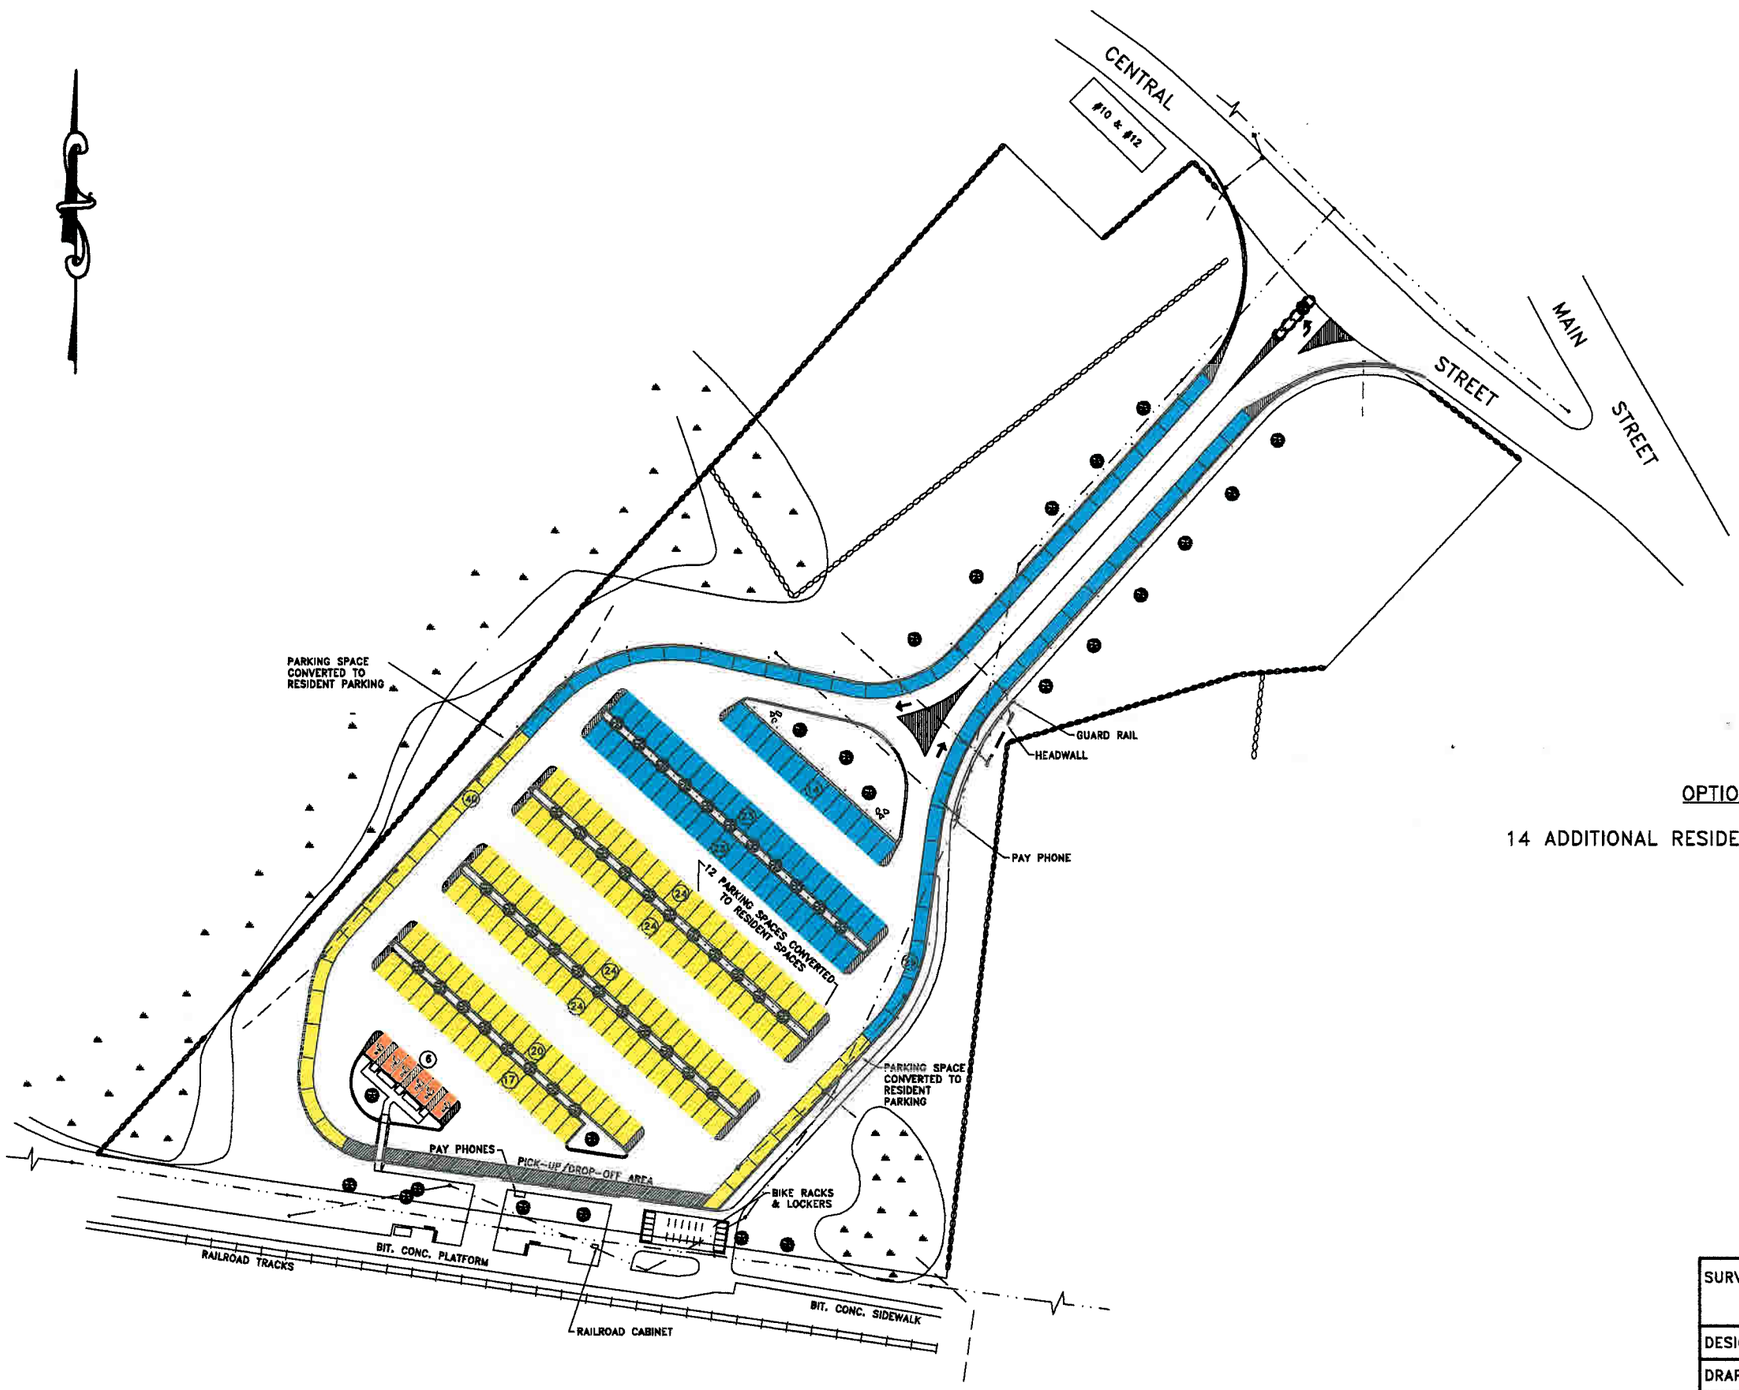

LEGEND

- OVERHEAD WIRE
- CATCHBASIN
- UTILITY POLE
- TREE
- PARKING METER POST
- WETLANDS
- FLOOD PLAIN ZONE
- DRAIN LINE
- STONE WALL
- PROPERTY LINE

PARKING STATISTICS

RESIDENT ONLY (NON-METERED)	155
NON-RESIDENT (METERED)	107
HANDICAPPED	6
TOTAL SPACES	268

*THERE IS AN AREA AT THE FRONT OF THE LOT WHICH IS DESIGNATED AS A "PICK-UP AND "DROP-OFF" WHICH HAS A CAPACITY OF APPROXIMATELY 9-10 CARS.

OPTION B

14 ADDITIONAL RESIDENT PARKING SPACES

	REVISION - PARKING SPACE DESIGNATIONS
SURVEY: D. ABBT, D. RING, C. YORK	TOWN OF ACTON ENGINEERING DEPT.
	SOUTH ACTON COMMUTER RAIL PARKING LOT
DESIGN: N/A	
DRAFTING: D. RING	EXISTING CONDITIONS
CHECKED: D. ABBT	SCALE: 1" = 40' / DATE: 8/5/98

ACTON ENGINEERING DEPT., CAD - COMLOT - COMLIGHT.DWG - 1998 - D.P.R.